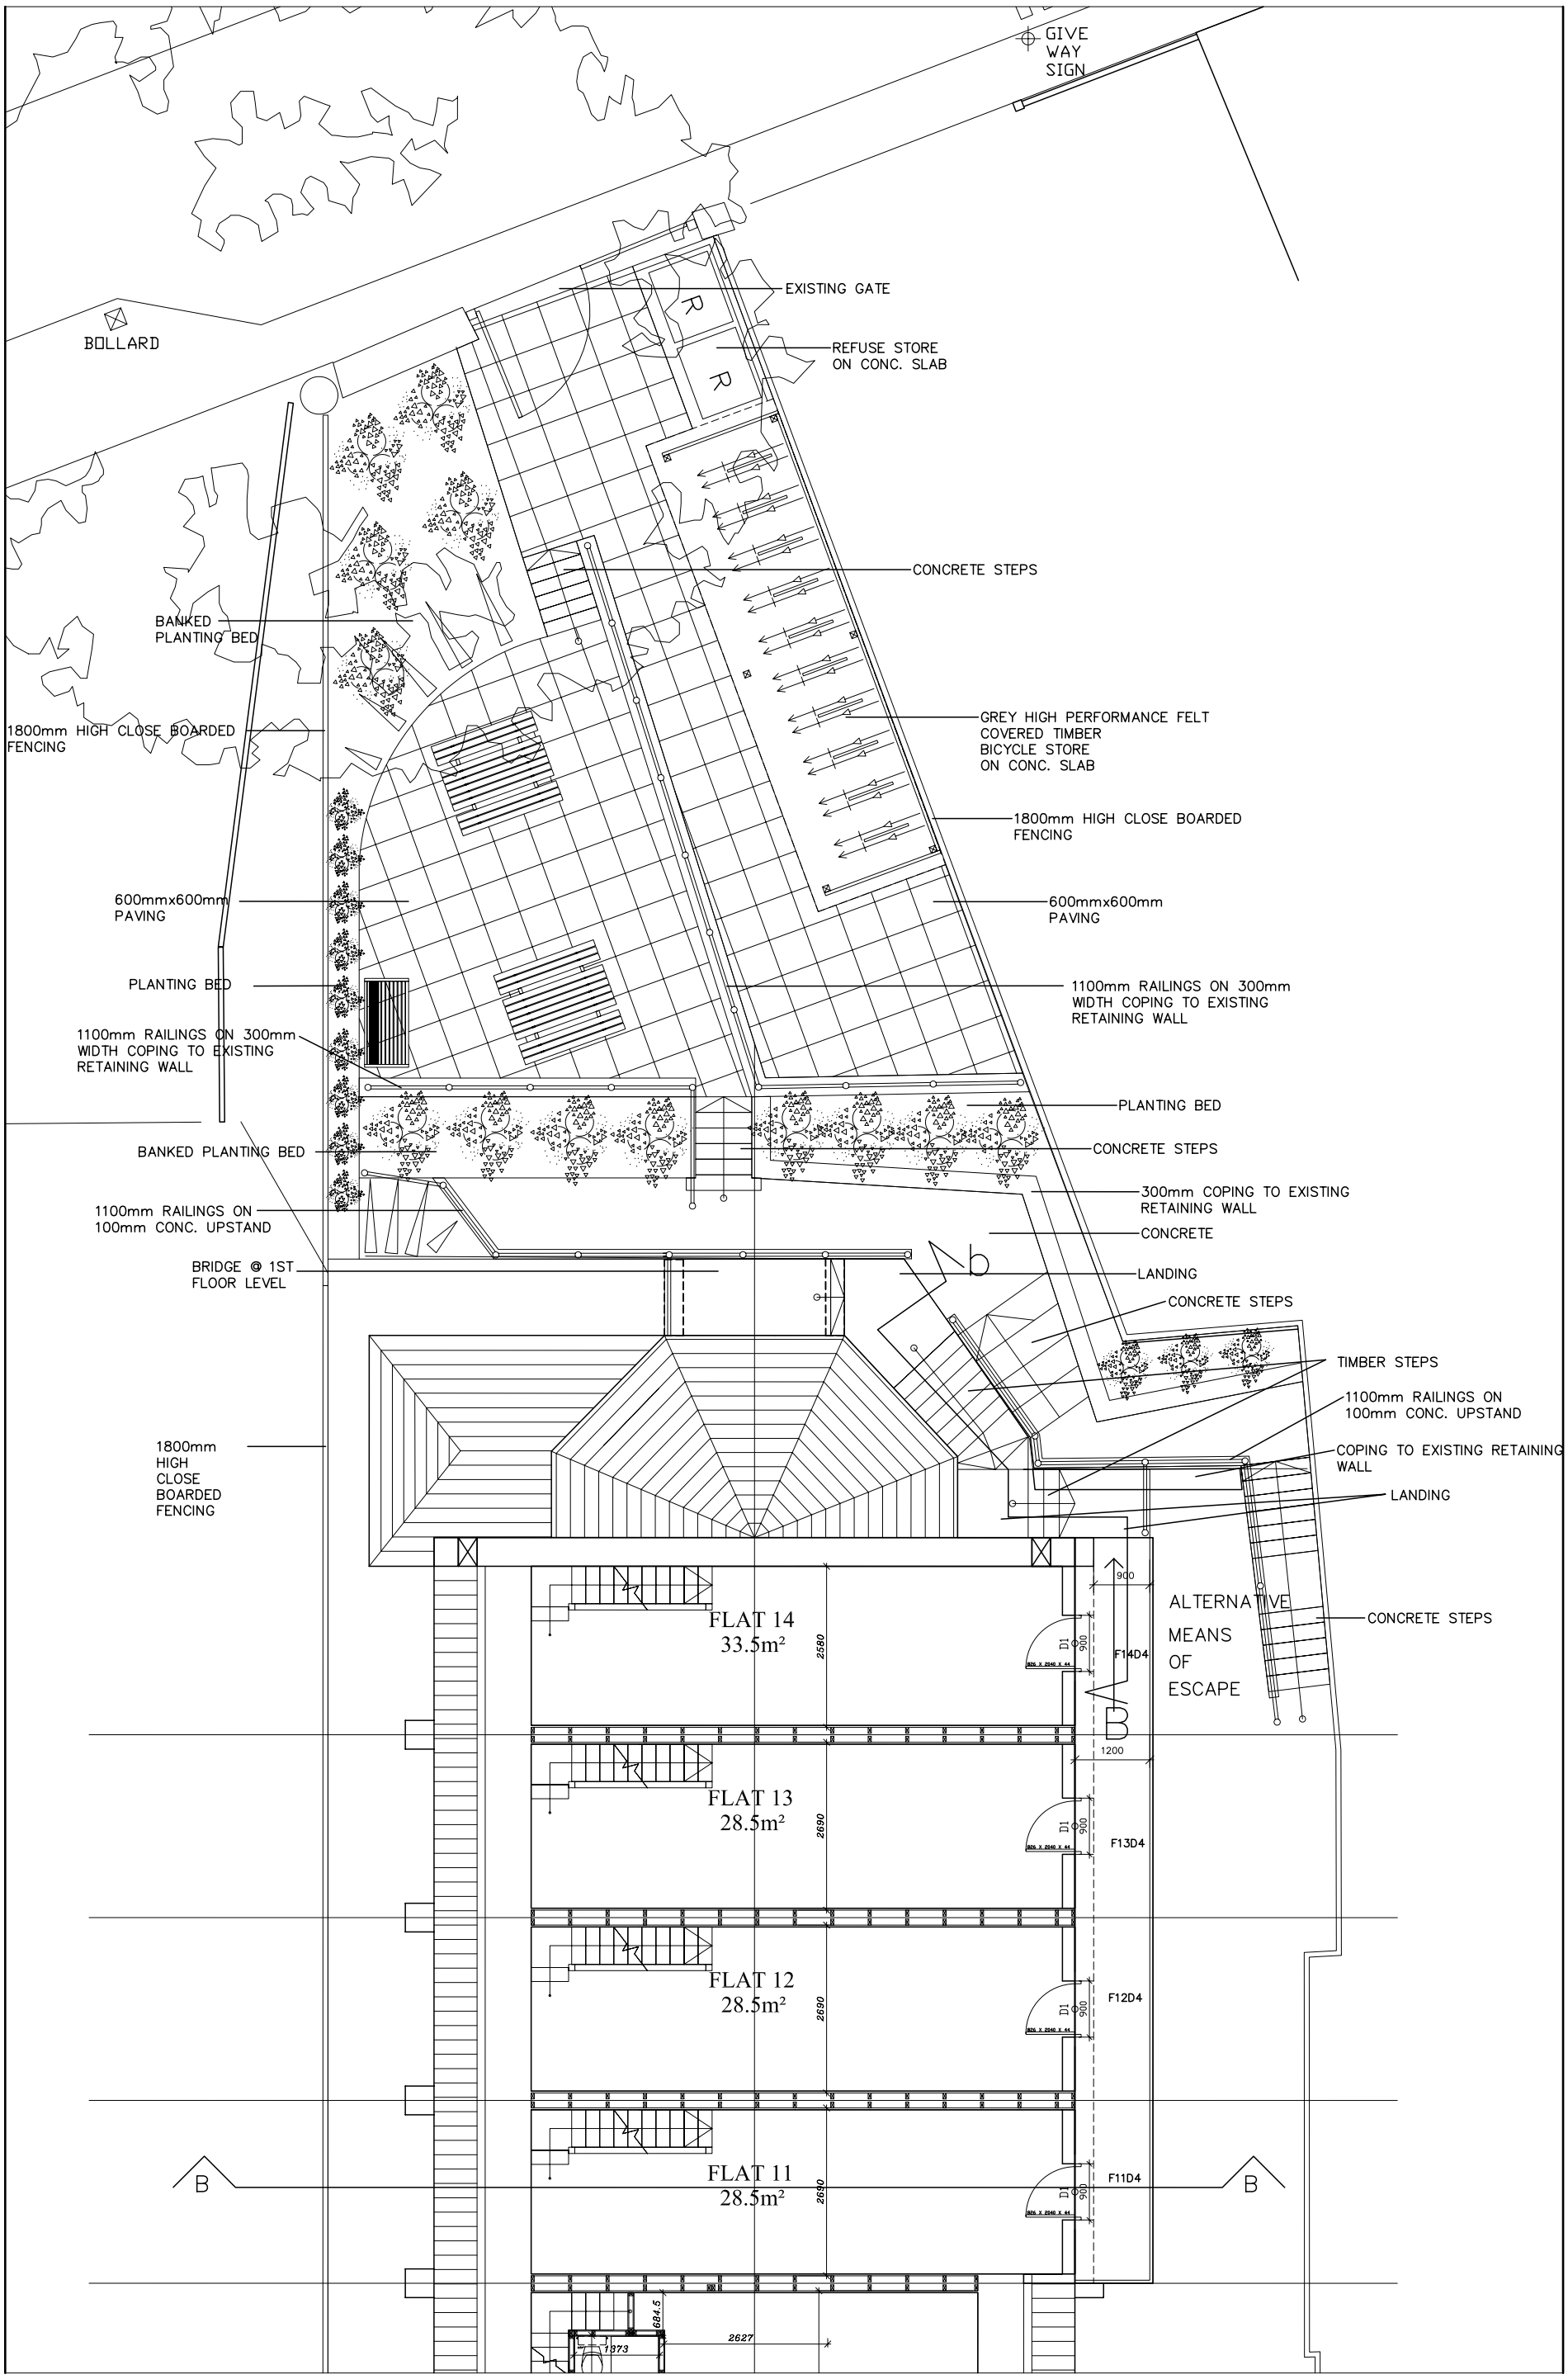

POTTER & HOLMES · ARCHITECTS

EXTERNAL WORKS AS PROPOSED

59 LANSDOWN STROUD

SCALE	DATE	DWG.No	REV
1/50(A1)	15.08.05	P04	A

41 MAY LANE, DURSLEY, GLOS. GL11 4JN FAX: 01453-519145 TEL: 01453-519144

REVISIONS

A 15.08.05 AW GENERAL UPDATE

C.A.D. INFORMATION

C.A.D. DRAWING NAME	DRAWN BY
F:\DRAWINGS\STROUD\STROUD\LANS59	MS
PLOTTED FOR	**PLOT DATE**	**CHECKED**
PLANNING	01.08.05	MS

e:mail@potterandholmes.com www.potterandholmes.com